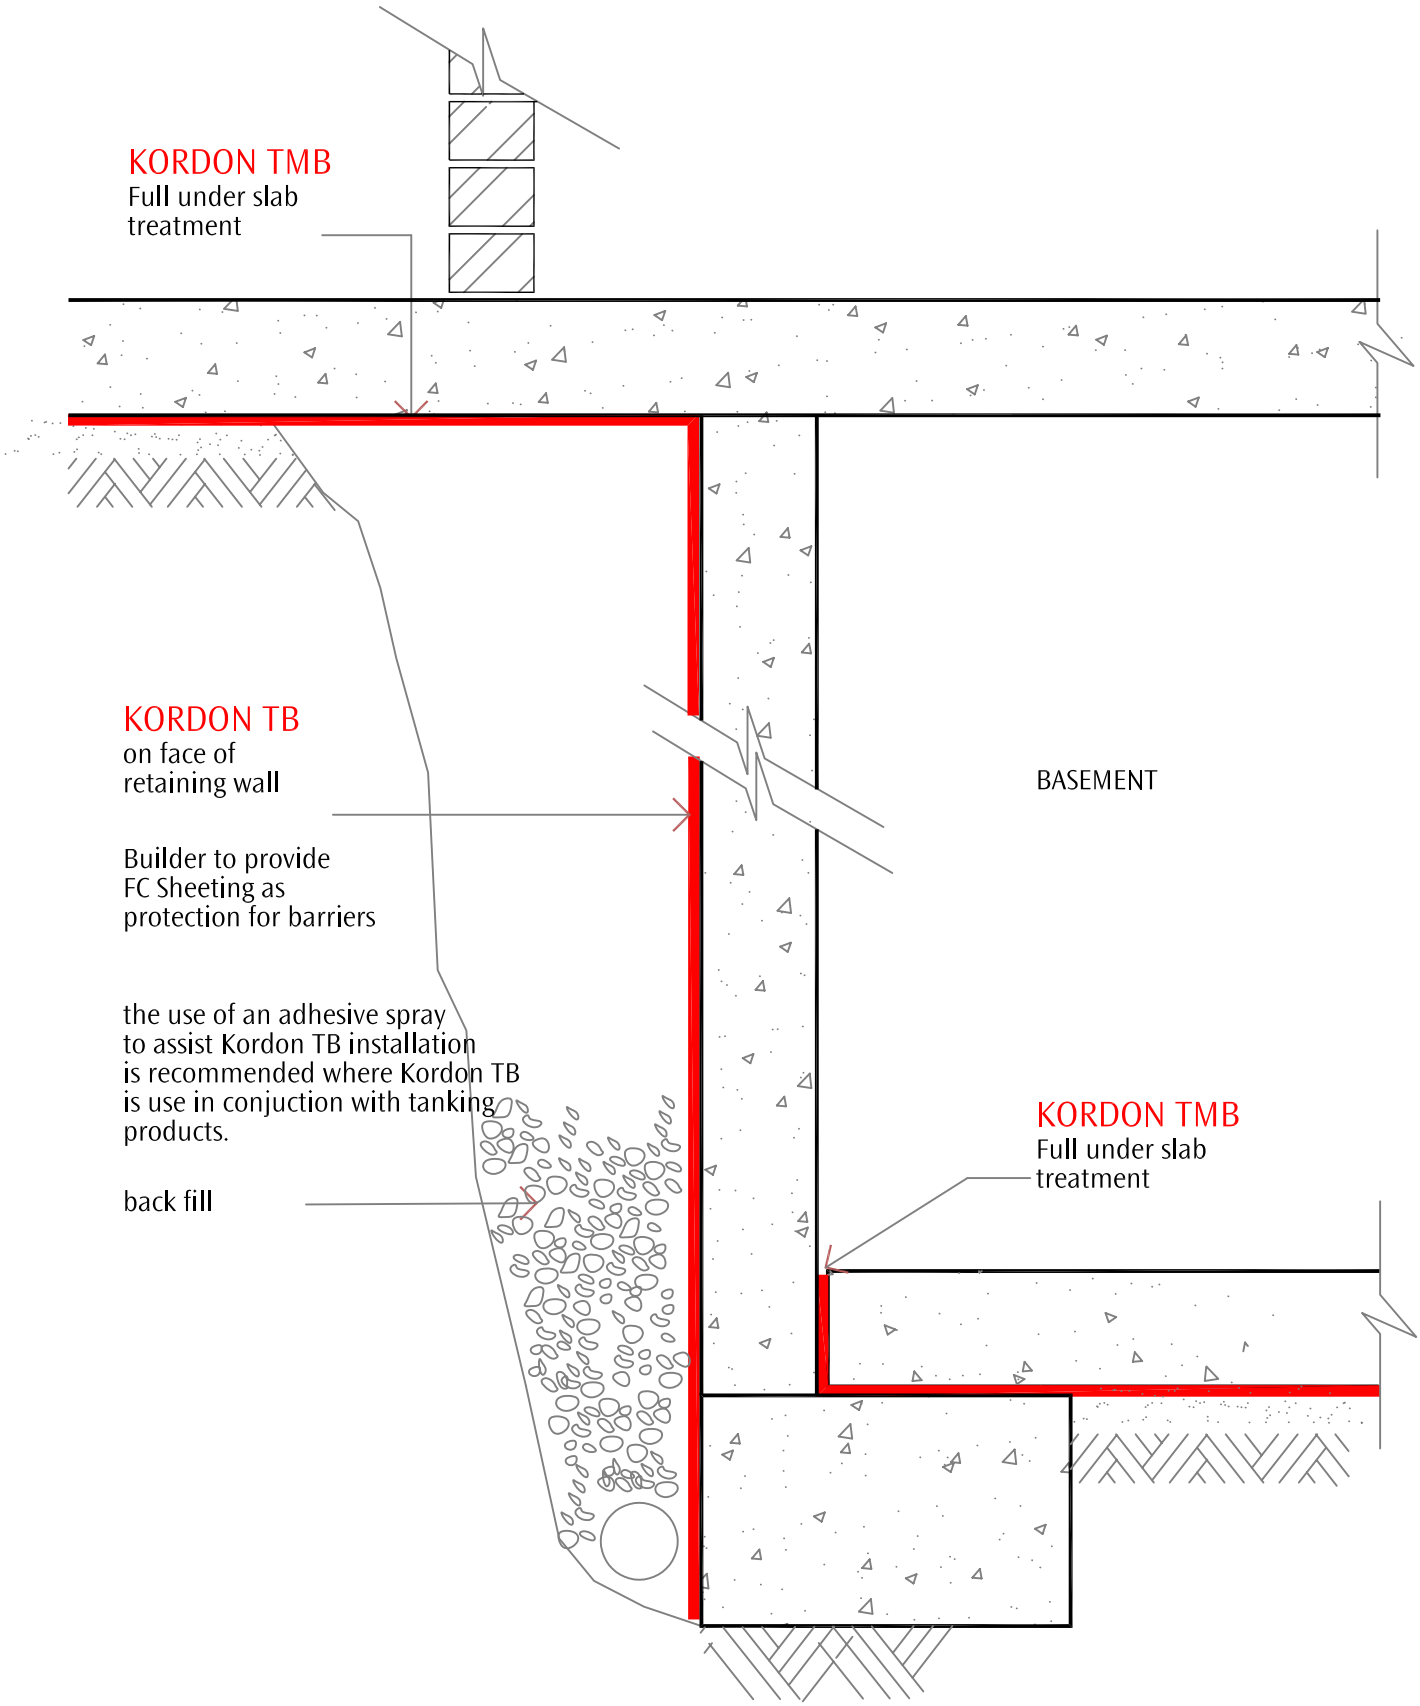

KORDON TERMITE BARRIER

Subject

retaining wall - detail 4

Sheet No.

kd 024